
PRESENTATION **of** LOCATION BERNOLÁKOVO

IPE CONSULT

solfin
solutionsforinvestors

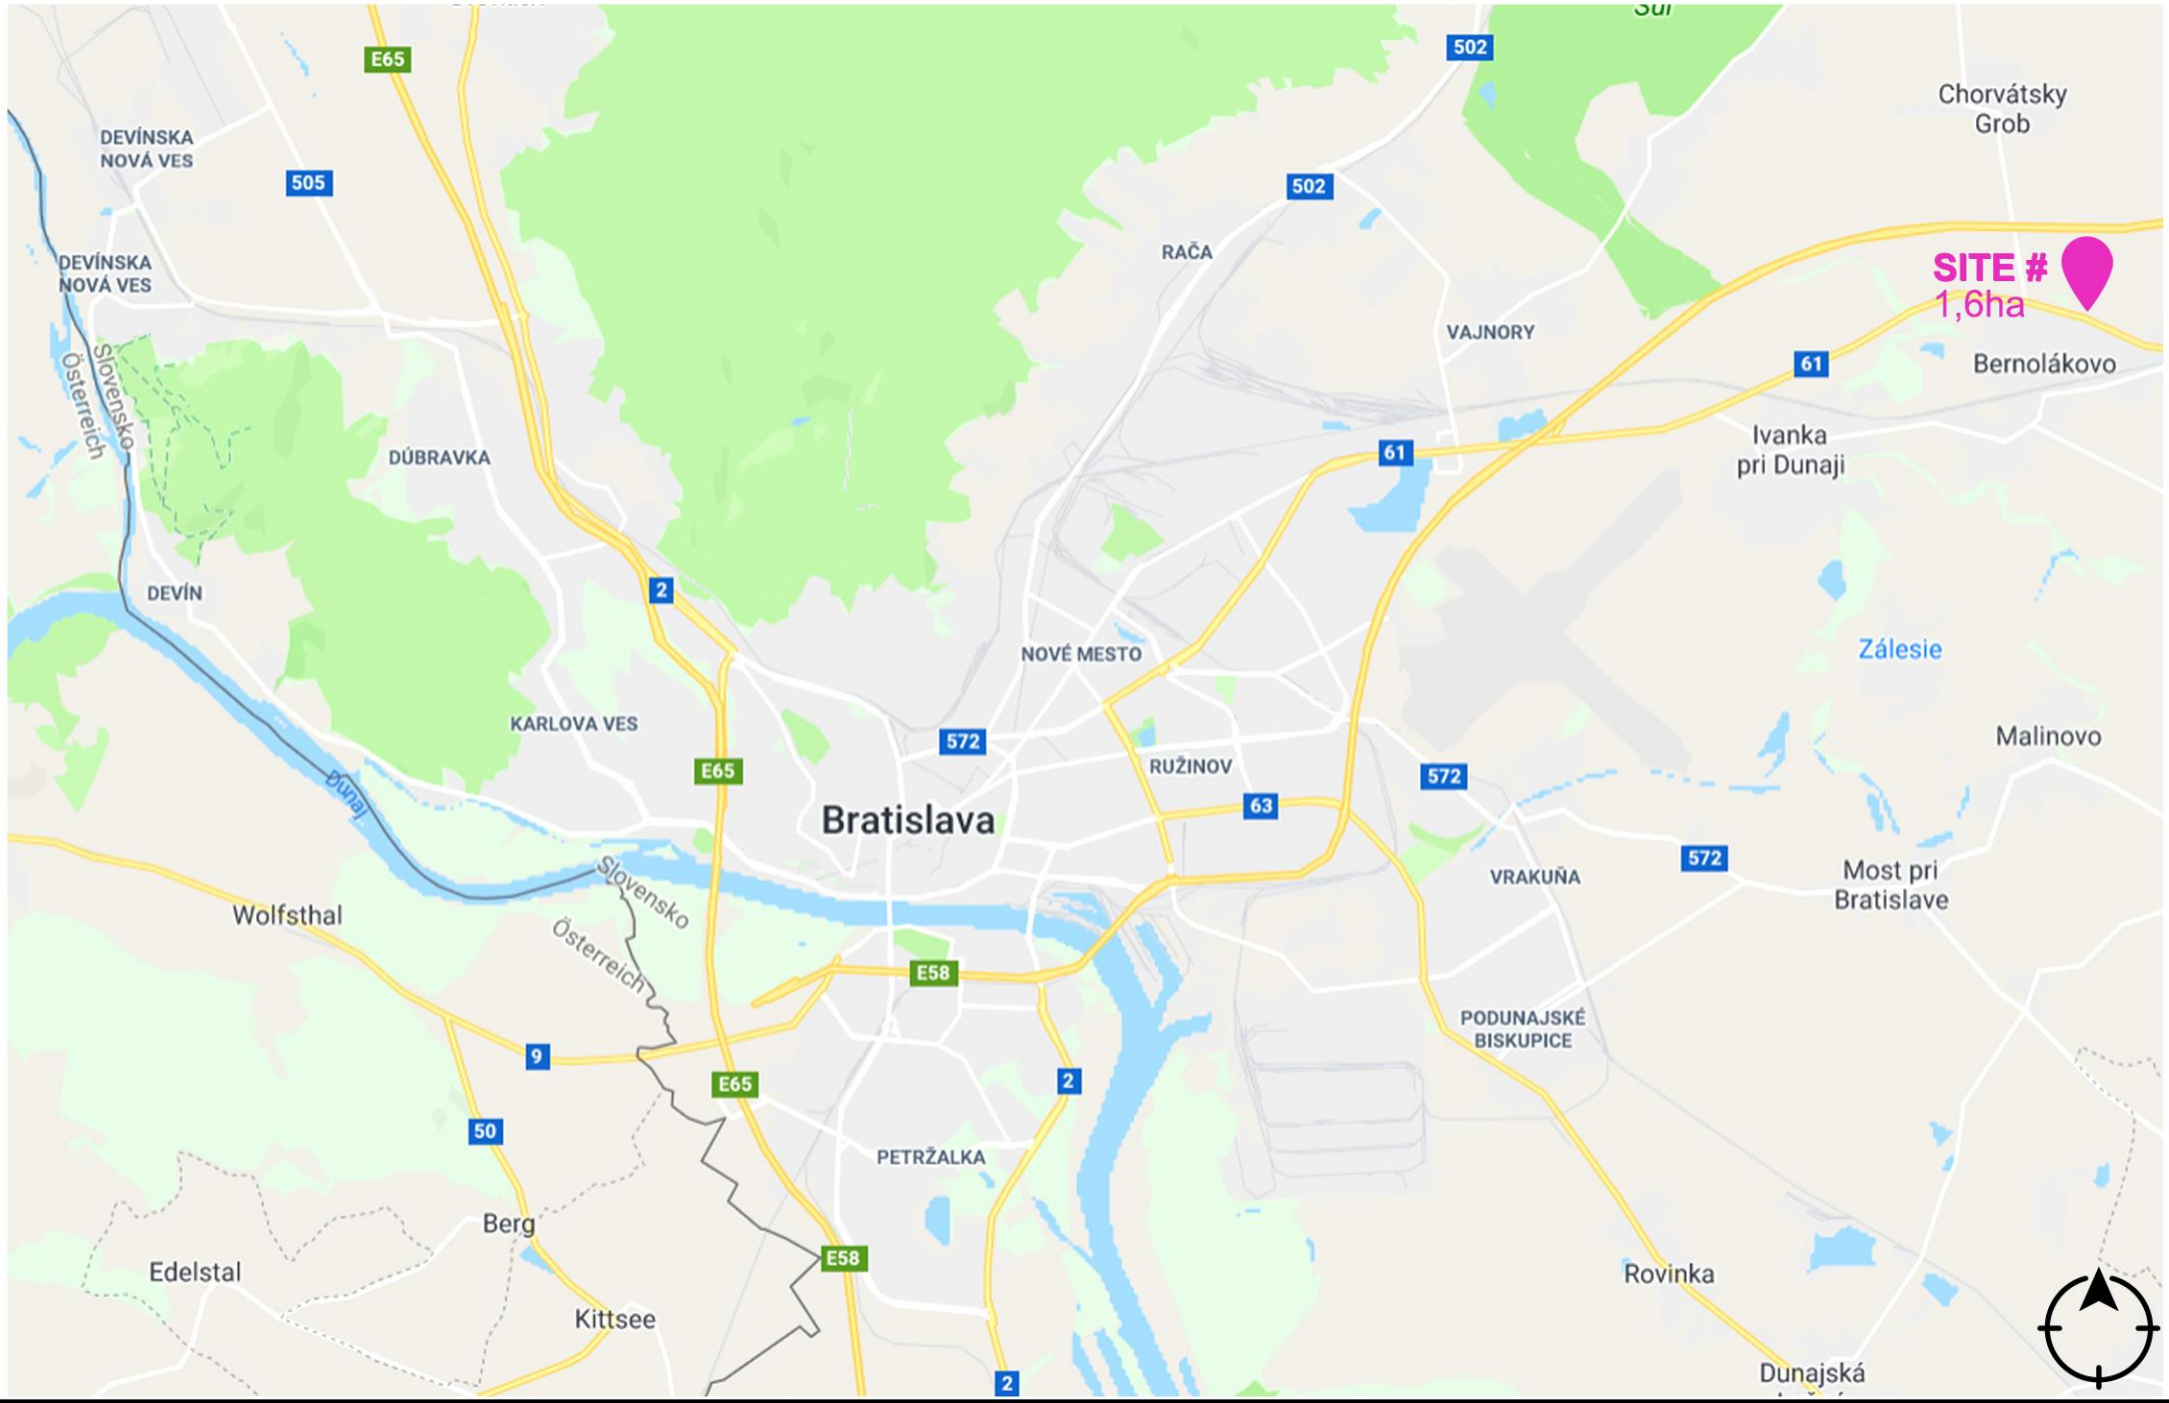

IPE CONSULT

solfin
solutionsforinvestors

BRATISLAVA SITE MAP




location ... BERNOLÁKOVO
area ..... 15 918 sqm
parc.No. .. 2771/27



IPE CONSULT | solfin solutionsforinvestors

LOCATION BERNOLÁKOVO

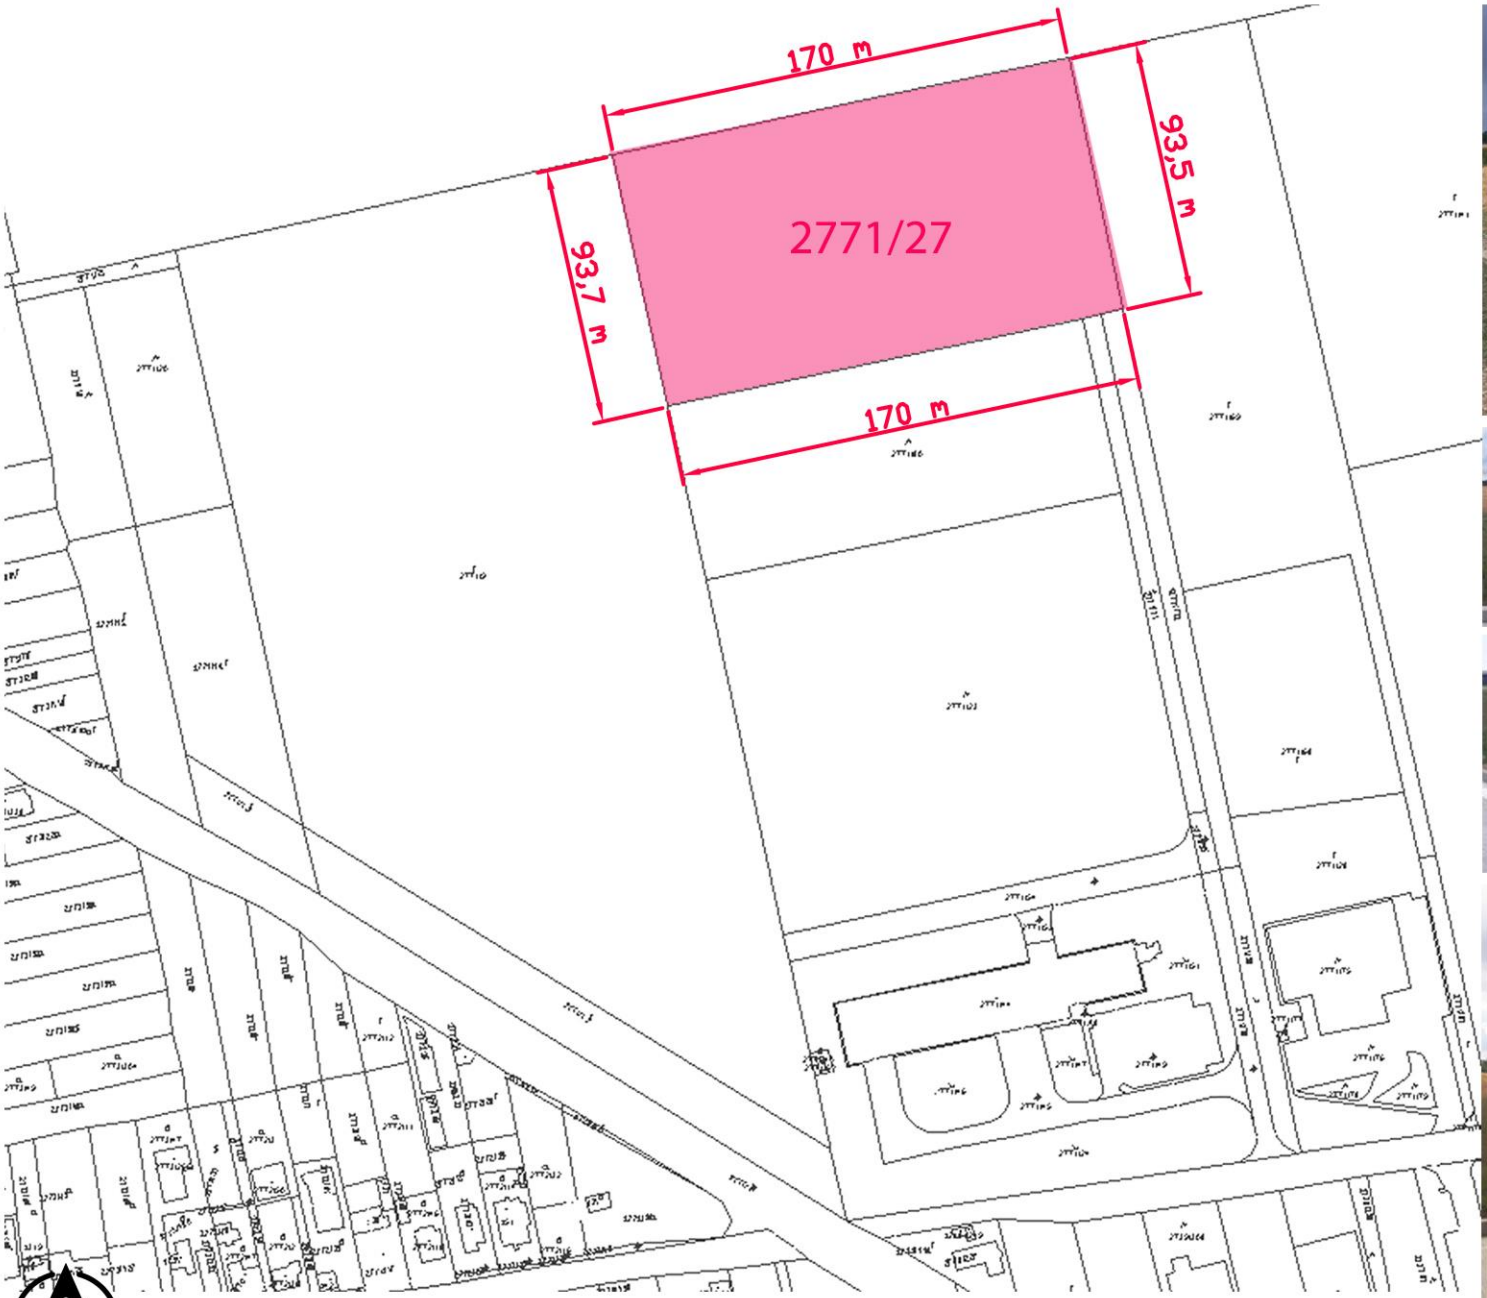









SITE PLAN

IPE CONSULT

solfin solutionsforinvestors

LOCATION BERNOLÁKOVO



IPE CONSULT

solfin
solutionsforinvestors

BERNOLÁKOVO SITE MAP




LEGENDA

PLOT AREA	15 925 sqm (100%)
NEW OBJECT	3 422 sqm (21,5 %)
NEW CANOPY	
PAVEMENT	195 sqm
ROAD	3 555 sqm
PARKING	510 sqm
GRAVEL	99 sqm
GREEN	8 133 sqm (51,1%)
TERRACE	20 sqm
I. PHASE	
II. PHASE	
ENTRANCE to OFFICE	

IPE CONSULT

solfin
solutionsforinvestors

SITE PLAN / scale 1:1000
I.PHASE

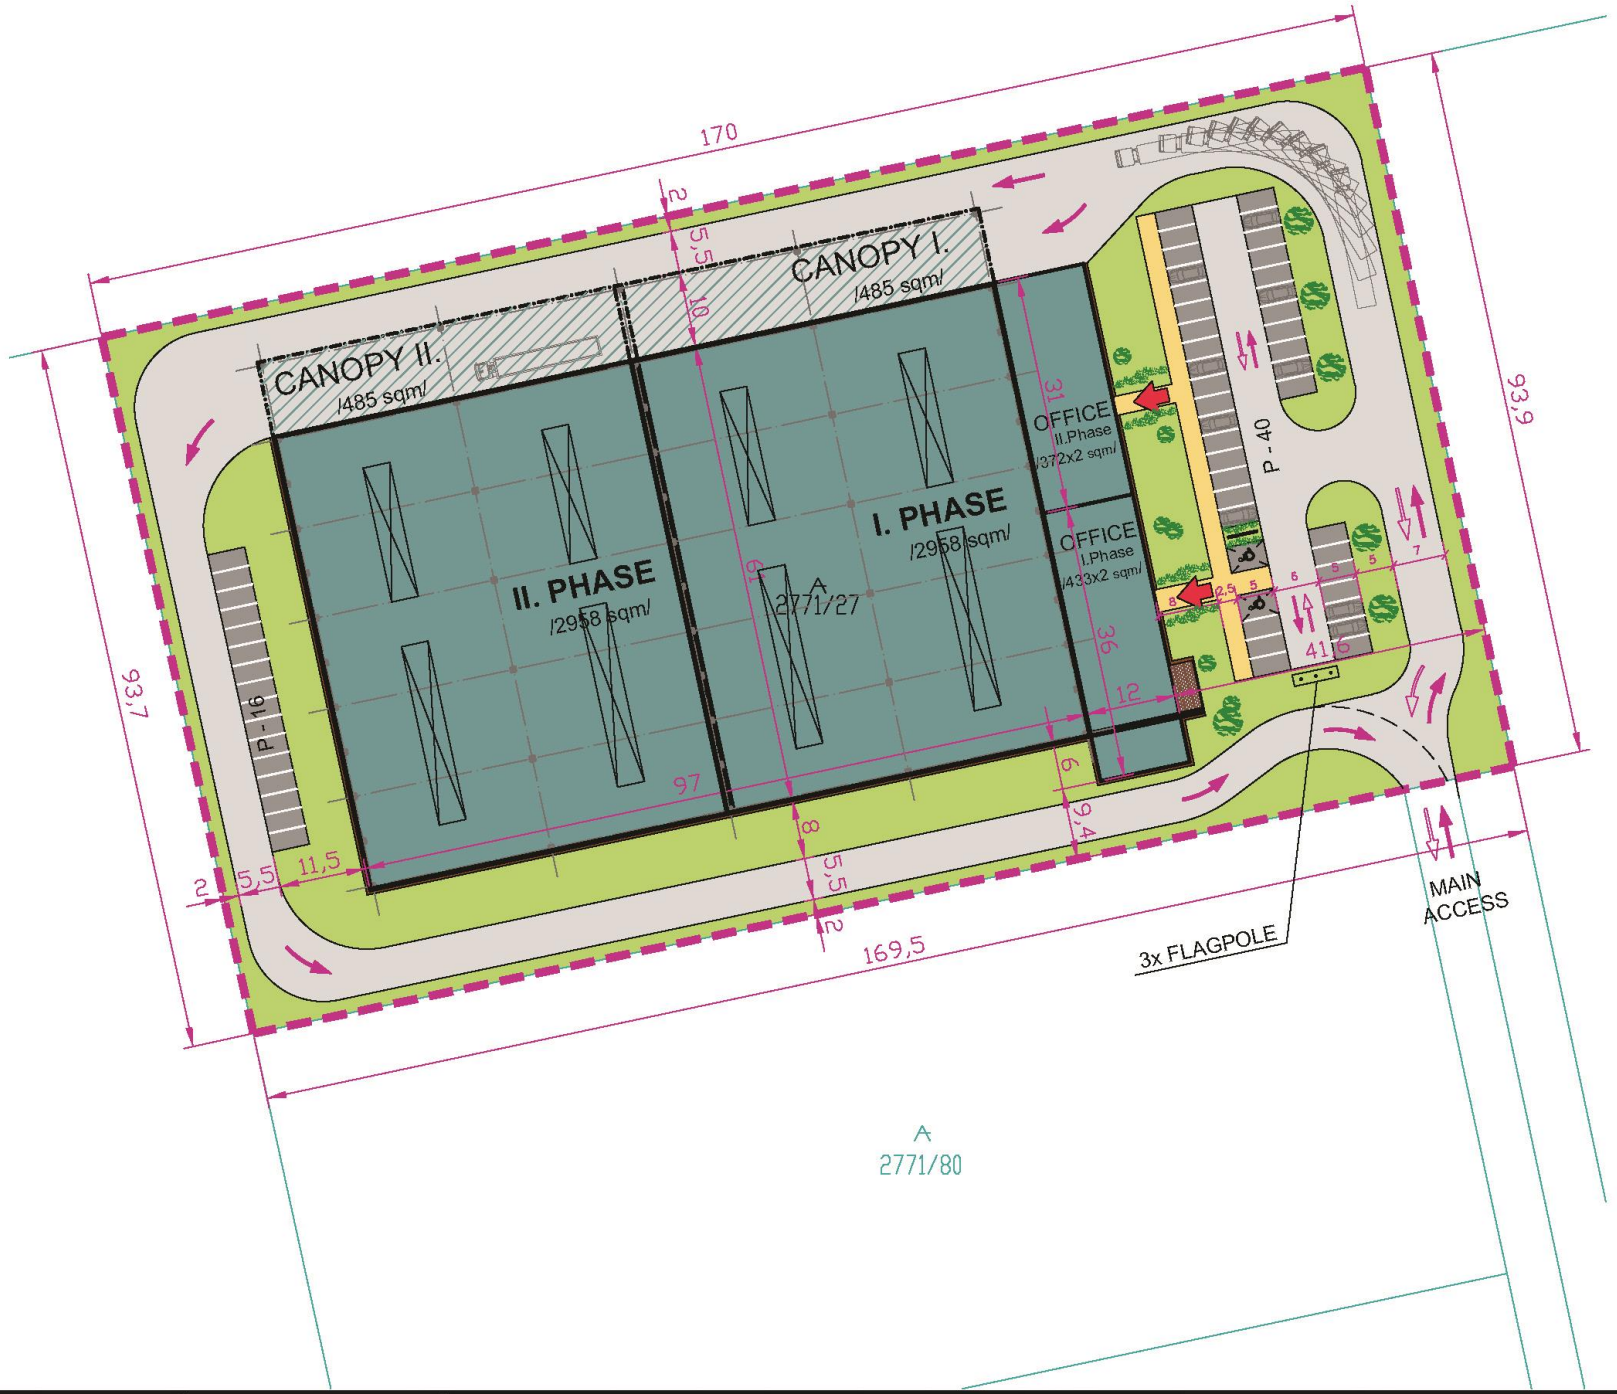

LEGENDA

PLOT AREA	15 925 sqm (100%)
NEW OBJECT	6 722 sqm (42,2 %)
NEW CANOPY	
PAVEMENT	215 sqm
ROAD	4 636 sqm
PARKING	510 sqm
GRAVEL	120 sqm
GREEN	3 515 sqm (22,0%)
TERRACE	20 sqm
ENTRANCE to OFFICE	

IPE CONSULT | solfin solutionsforinvestors

SITE PLAN / scale 1:1000
II.PHASE



PERSPECTIVE



FRONTAL VIEW

IPE CONSULT

solfin
solutionsforinvestors

VISUALIZATION



PERSPECTIVE



SIDE VIEW

IPE CONSULT

solfin
solutionsforinvestors

VISUALIZATION